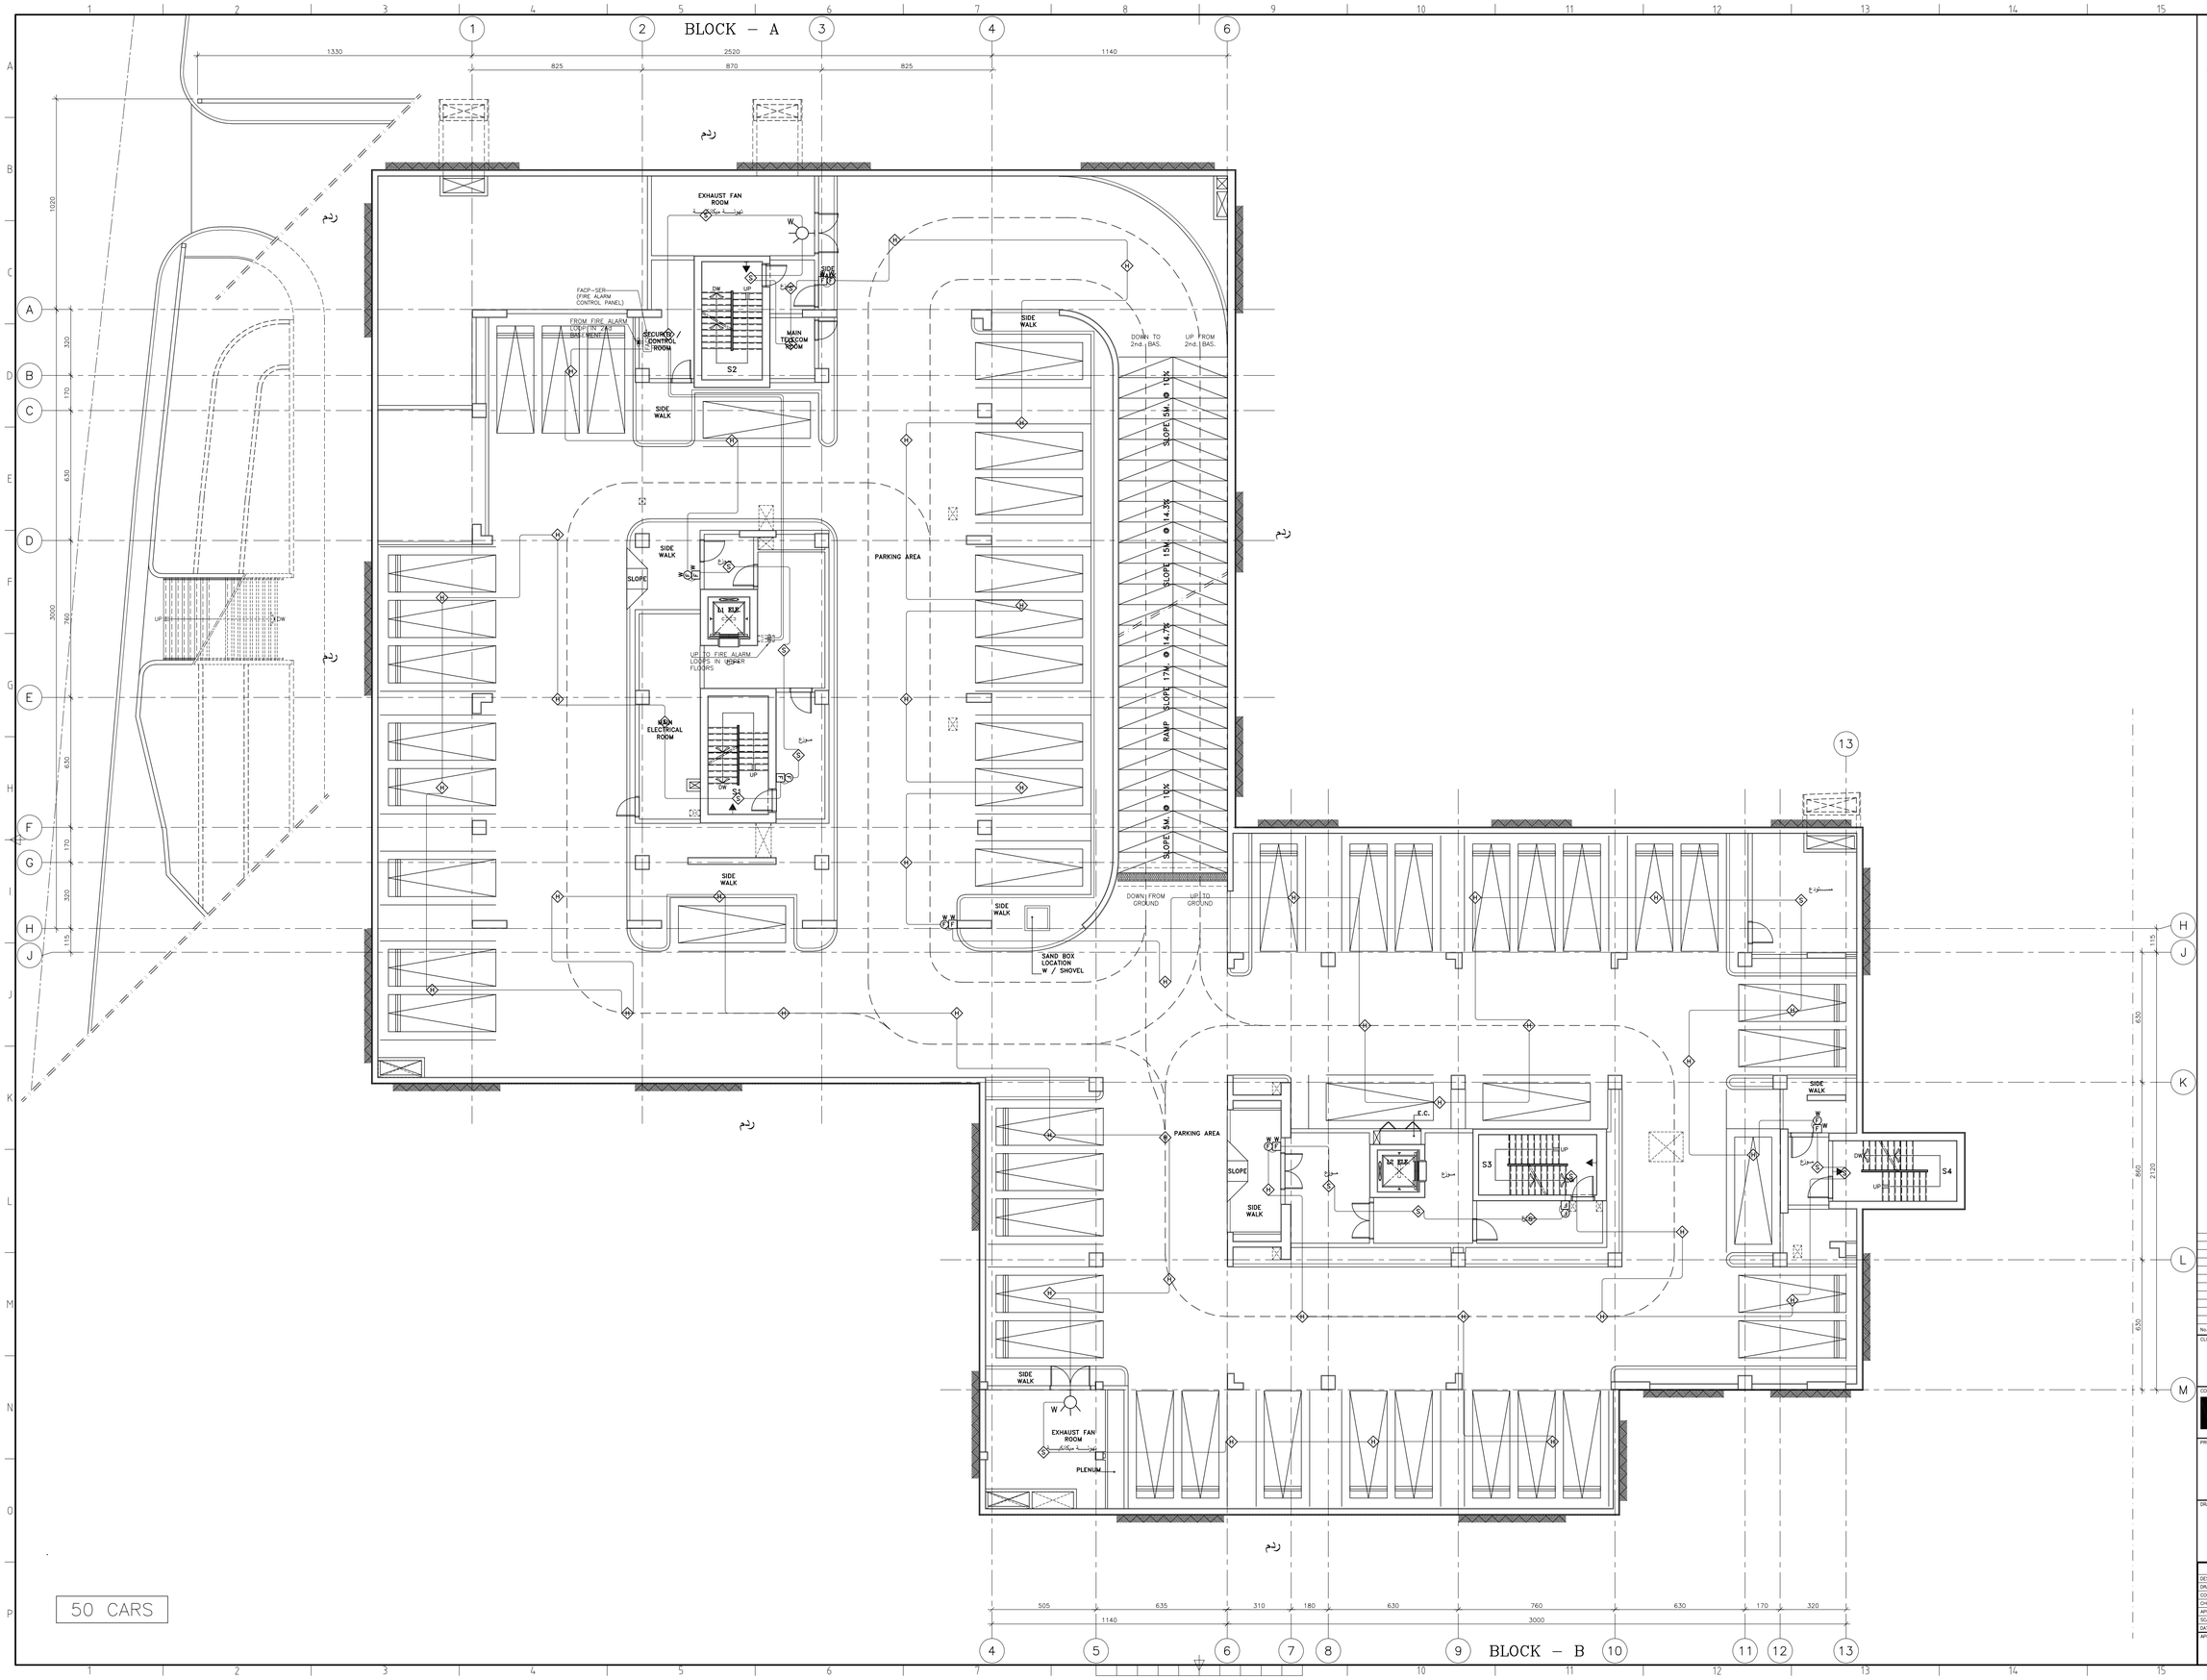

NOTES

1– FOR LIST OF DRAWINGS, LEGEND AND GENERAL NOTES REFER TO DWG. E001

No.	REVISION	APP'D	DATE

CLIENT

الجمهورية اللبنانية
مجلس الإنماء والإعمار

CONSULTANT

خطيب وعلمي
شركة الاتحاد الهندسية ش.م.ل
Khatib & Alami
consolidated engineering company S.A.L.

PROJECT TITLE

CHHIM GOVERNMENTAL OFFICES BUILDING

DRAWING TITLE

1st. BASEMENT FLOOR PLAN
LOW CURRENT SYSTEM LAYOUT I

	NAME	DRAWING No.
DESIGNED	A.H.	E301
DRAWN	H.D.	
COORDINATED	H.J.	PROJECT No.
CHECKED	I.S.	BY151600
APPROVED	R.S.	
SCALE	1/100	FILE NAME
DATE	February 2016	BY1516-EP-B01-LC1

APPROVED FOR CONSTRUCTION

TENDER SUBMISSION

SHEET No.